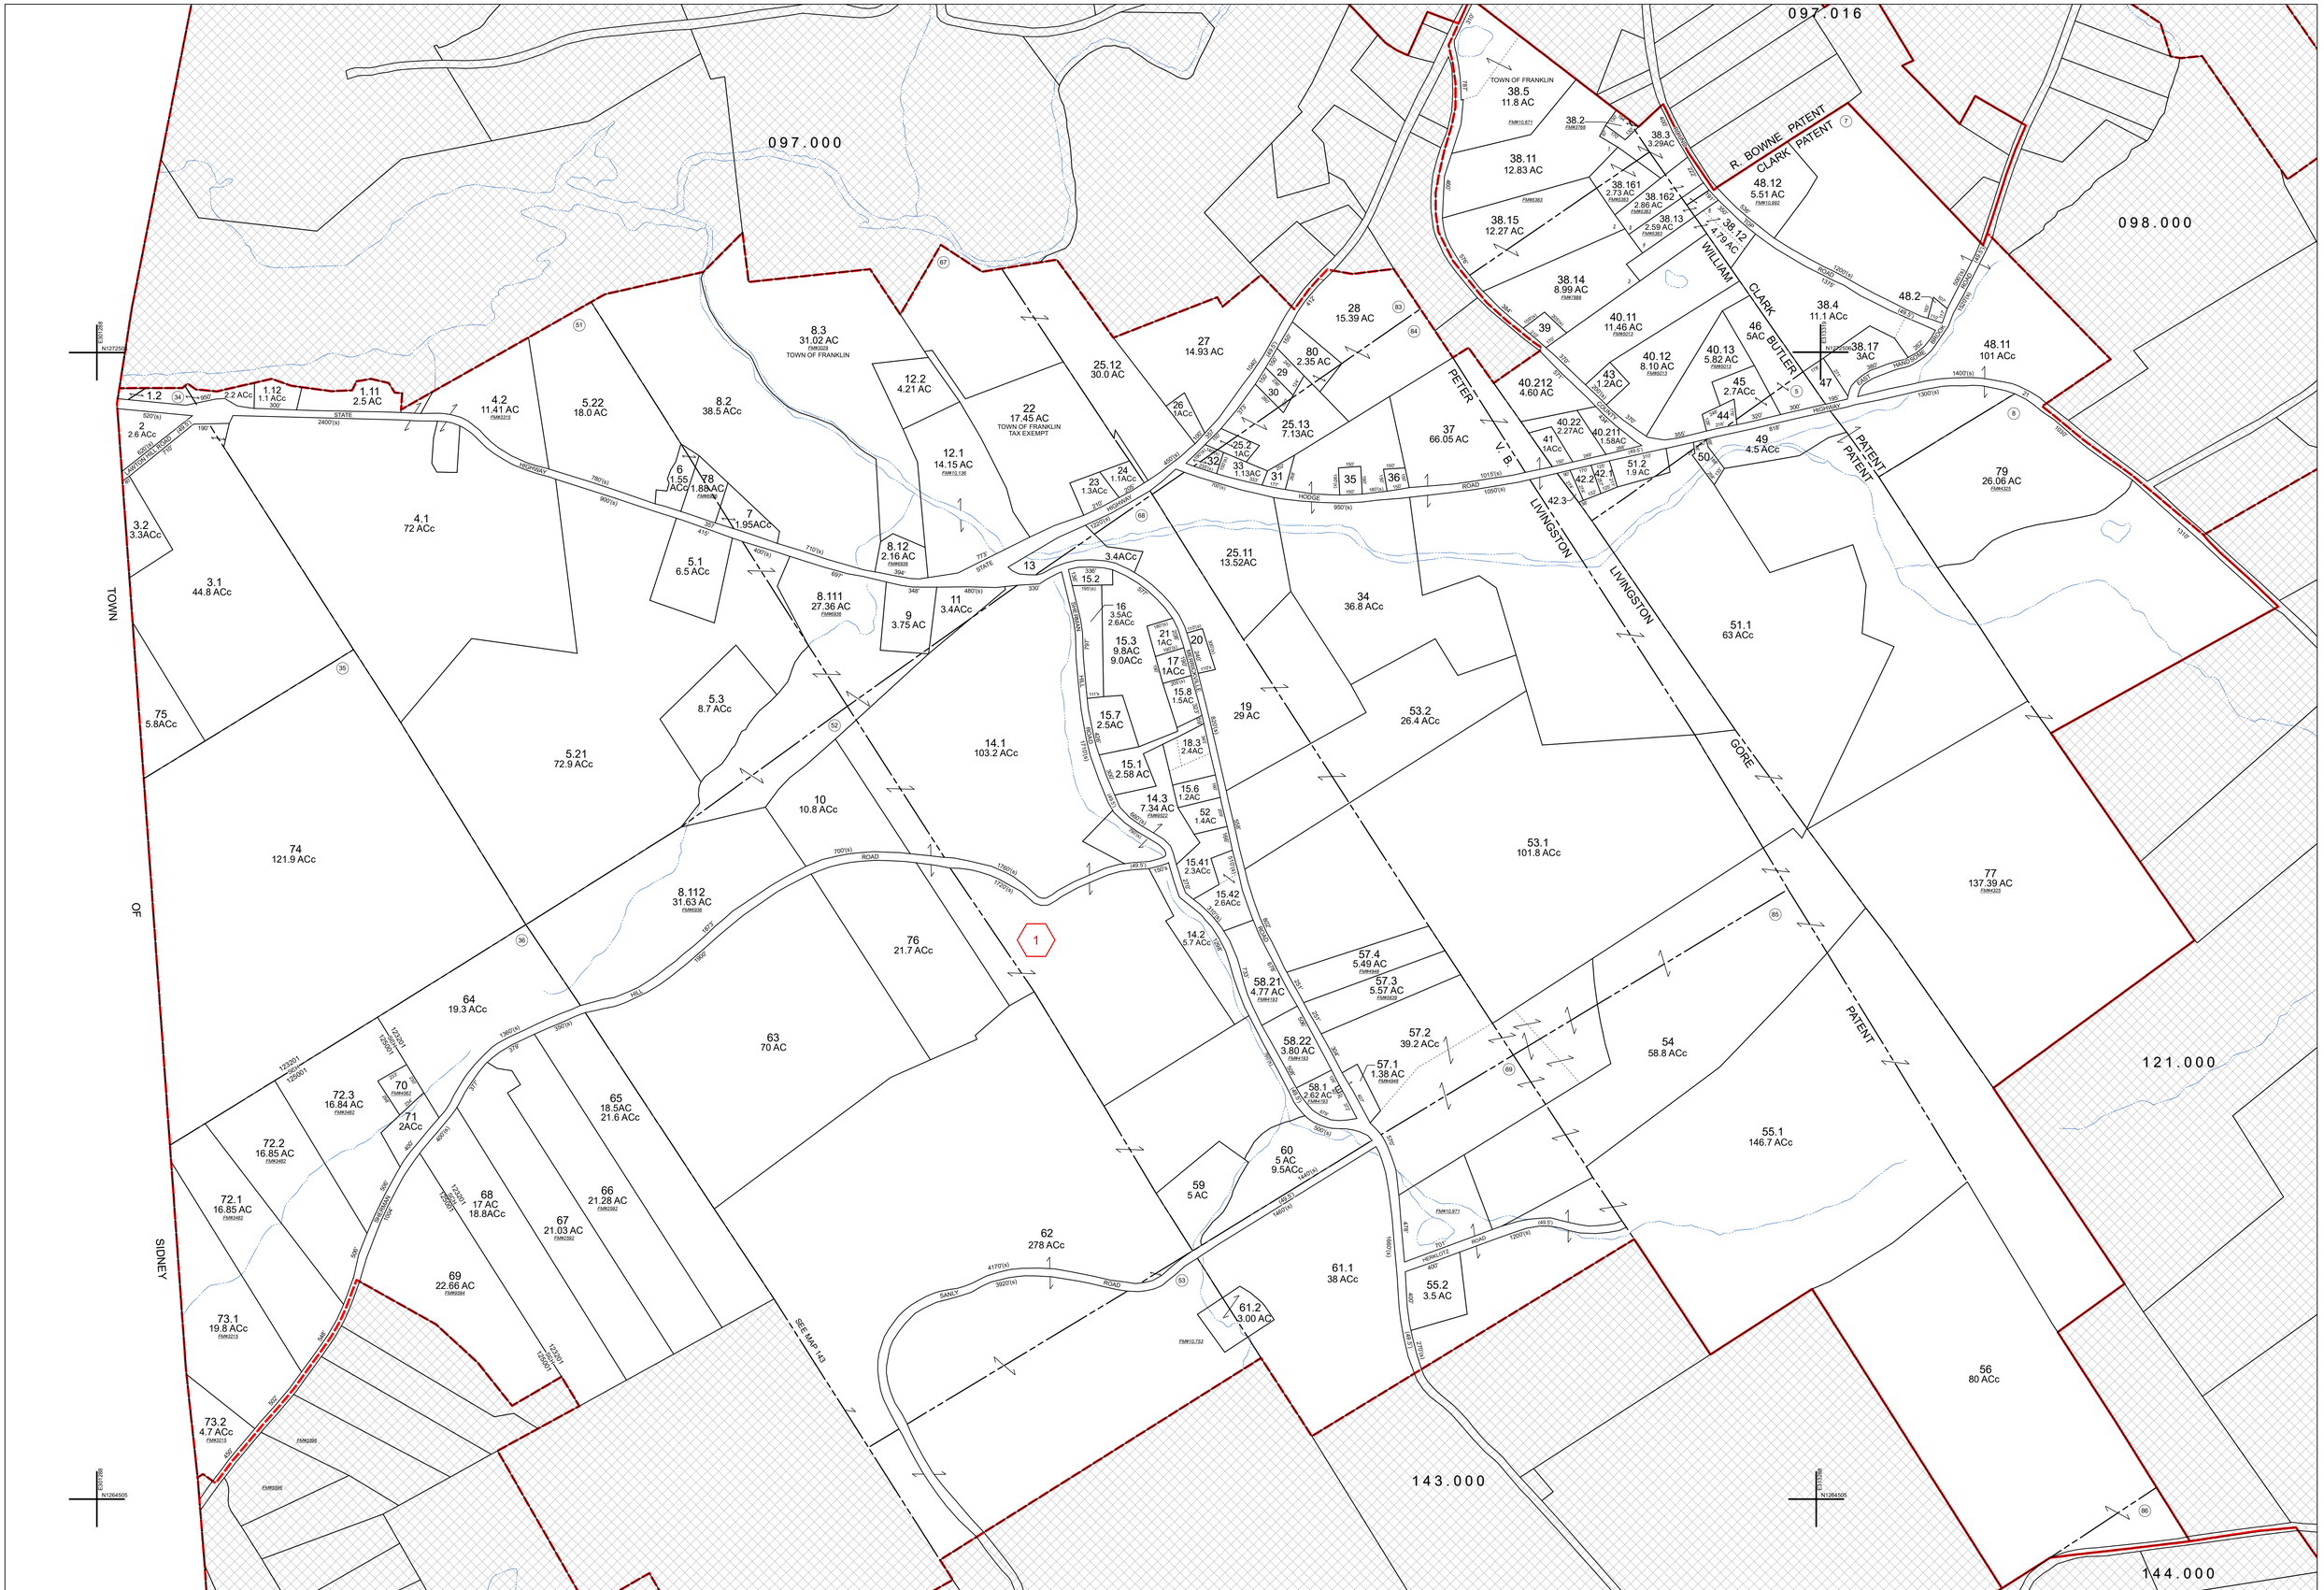

PREPARED BY
STEWART MAPPING SERVICES, INC.
PRINCETON, NEW JERSEY
PREPARED FOR
DELAWARE CO. BOARD OF SUPERVISORS
DELHI, NEW YORK

THIS DOCUMENT PREPARED FOR TAX PURPOSES ONLY

REVISION TABLE

DATE	MADE BY	CHANGES OR ADDITIONS
3/16/2009	S.W.N.	Delete 120.-1-18.1 and 18.2, combine with 120.-1-18.3 as per Assessment Roll
8/21/2000	C.L.N.	Add 120.-1-80
4/14/1990	M.L.N.	Add 120.-1-78, formerly part of 98.-1-32
1/14/1983	R.L.N.	Omit 120.-1-15.3

SPECIAL DISTRICTS

FIRE:	FD110	Franklin FD
SCHOOL:	125001	Sidney School
	123201	Franklin School

LEGEND

PROPERTY LINE
ORIGINAL LOT LINE
RAILROAD
STREAM OR DITCH
ROAD OR RAILWAY BNDY
COUNTY LINE
TOWN LINE
VILLAGE LINE
BLOCK LIMIT
GREAT LOT LINE
SCHOOL DISTRICT LINE — SGH
AGRICULTURAL DISTRICT — AGR

FIRE DISTRICT LINE — FD
DENOTES COMMON OWNER
TAX MAP BLOCK NUMBER — 1
TAX MAP PARCEL NUMBER — 76.00-1-11
FILED PLAN LOT NUMBER — 14

GREAT LOT NUMBER — 8
CALCULATED ACREAGE — 75ACc
DEED ACREAGE — 175 AC
SCALED DIMENSION — 225' (S)
DEED DIMENSION — 173.2'
COORDINATE LOCATOR — 12345

NORTH
COORDINATES BASED ON
NEW YORK STATE PLANE COORDINATE SYSTEM
EASTERN ZONE NAD 83

097.000	097.000	
		121.000
120.000	121.000	

SHEET INDEX

TAX MAP **120.000**

TOWN OF FRANKLIN

DELAWARE COUNTY, NEW YORK

0 200 400 800 Feet

scale: 1 inch = 400 feet

DATE PRINTED: May 29, 2025