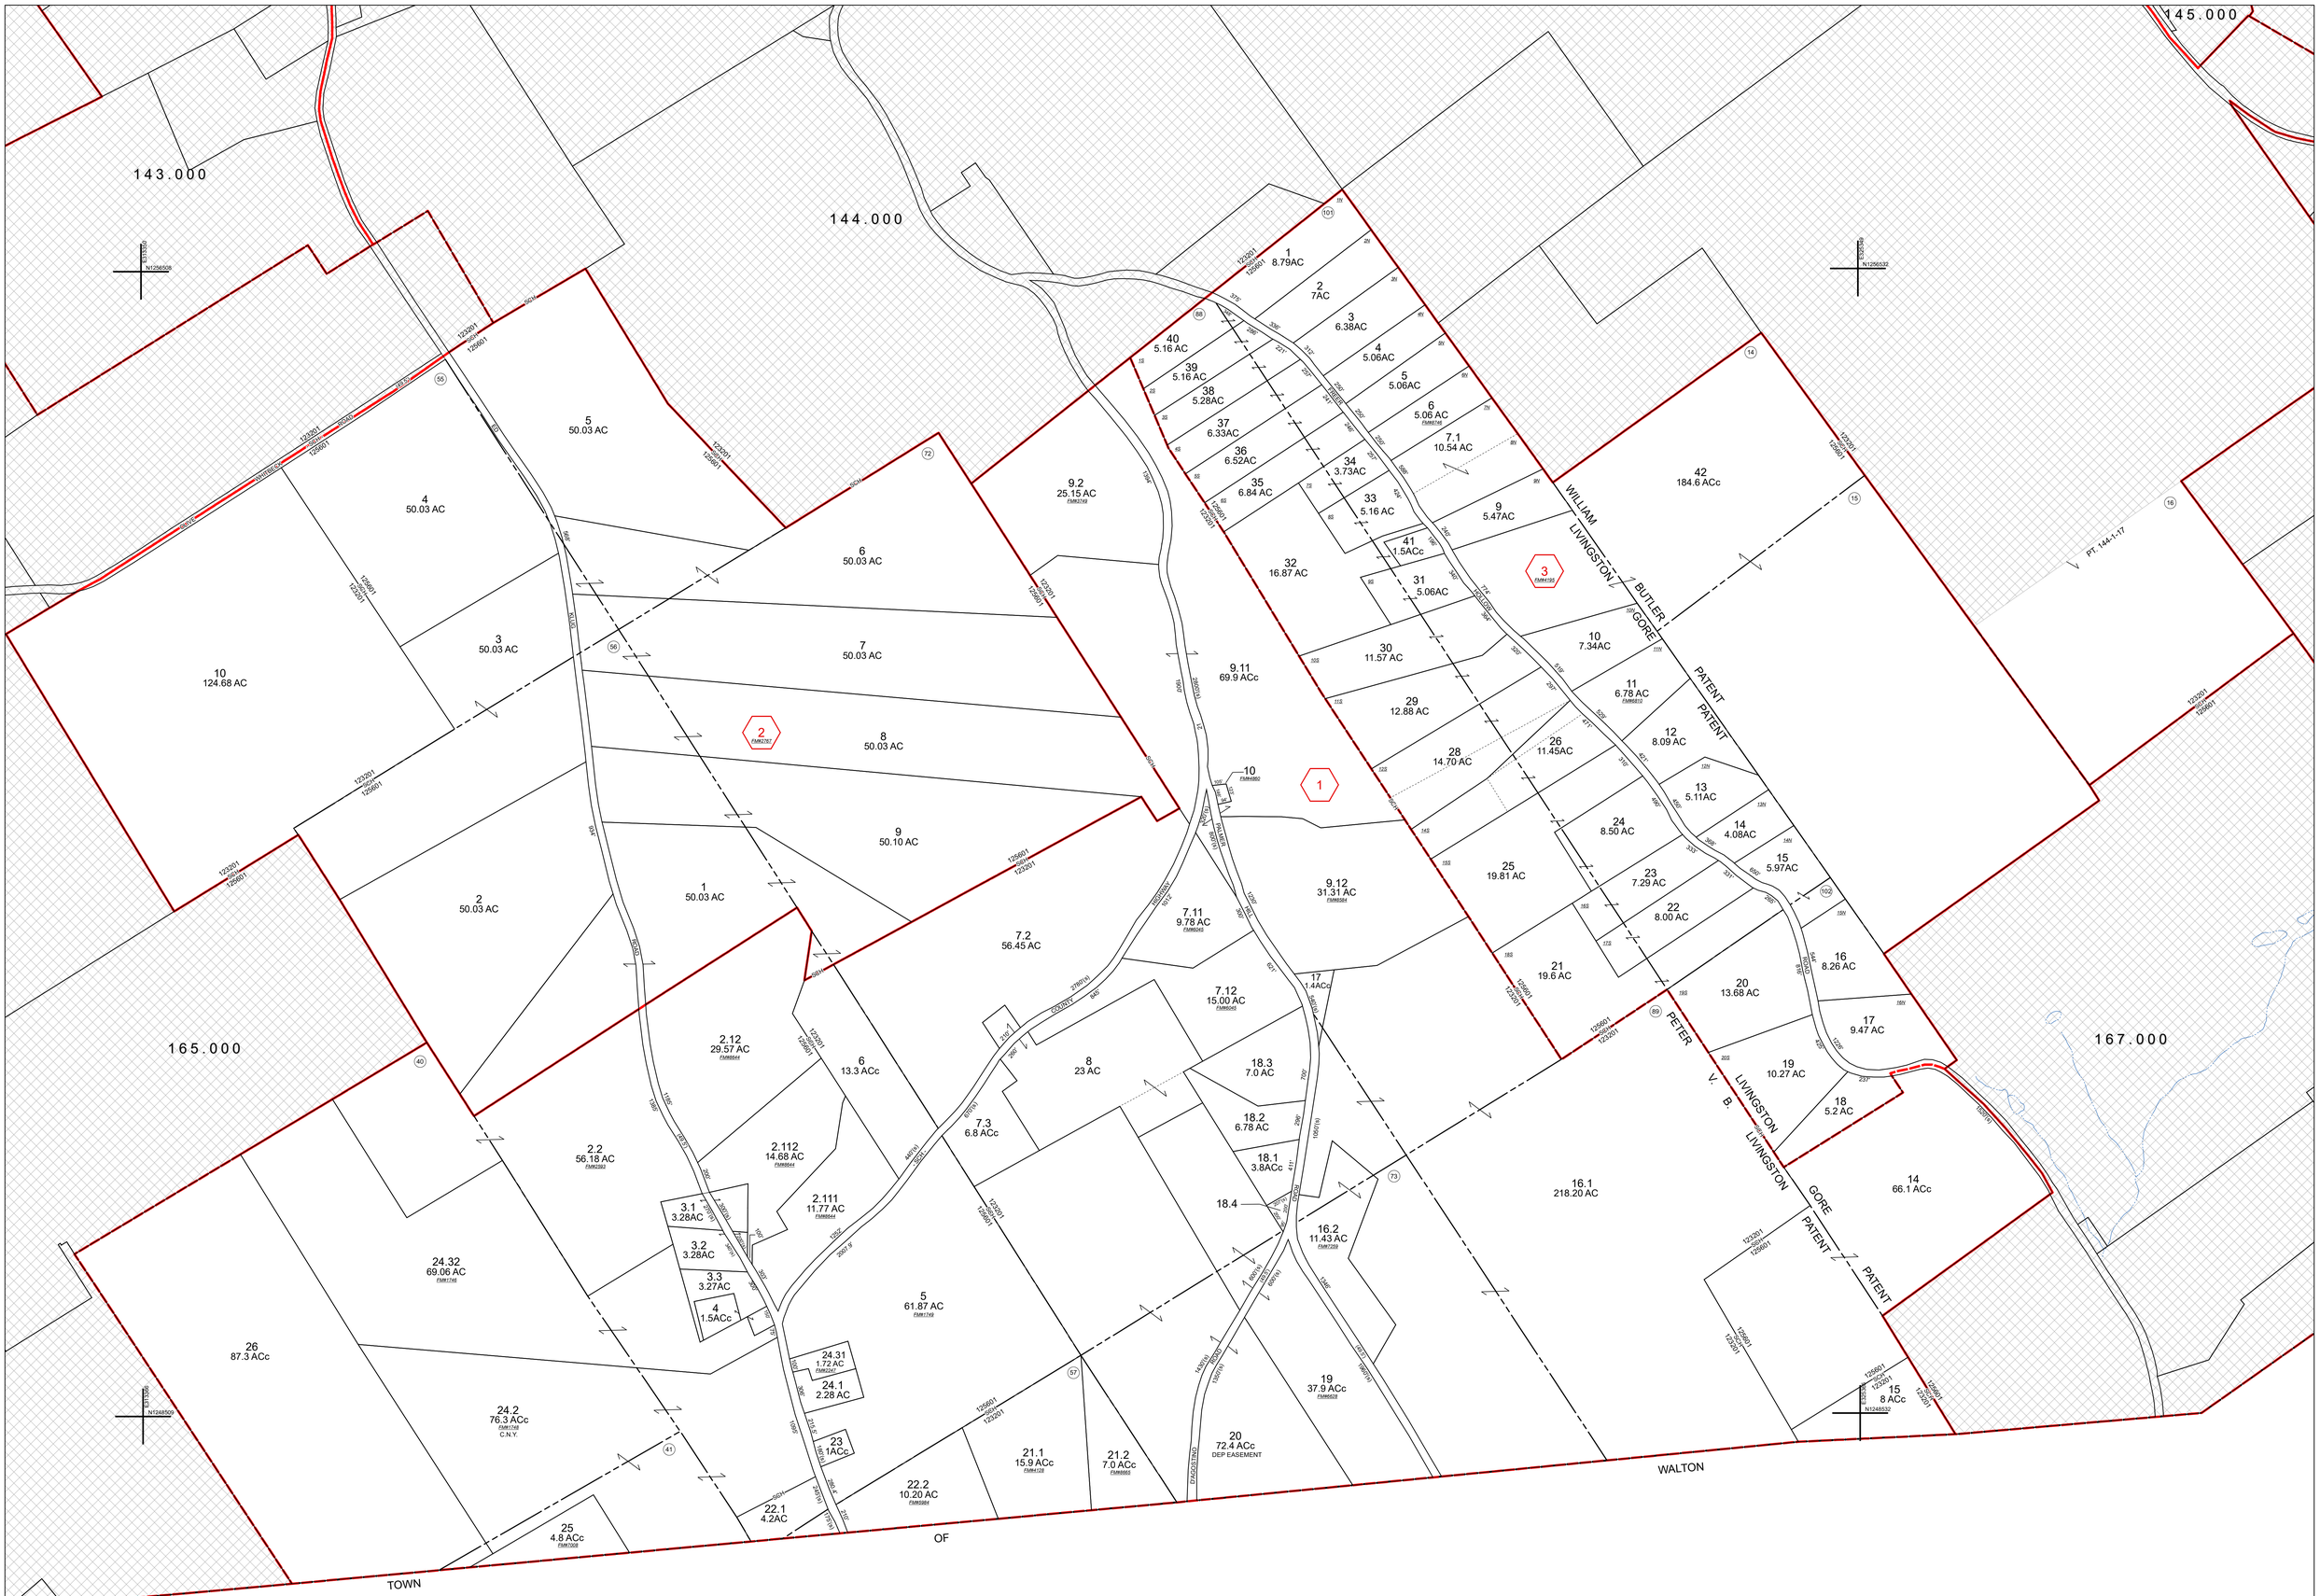

PREPARED BY
STEWART MAPPING SERVICES, INC.
PRINCETON, NEW JERSEY
PREPARED FOR
DELAWARE CO. BOARD OF SUPERVISORS
DELHI, NEW YORK

REVISION TABLE

DATE	MADE BY	CHANGES OR ADDITIONS
10/5/2005	S.M.M.	Delete 166.-3-8, combine with 166.-3-7
5/2/1988	R.L.N.	Omit 166.-3-27
11/20/1987	R.L.N.	Omit 166.-1-11, 12 and 13
6/1/1982	R.L.N.	Omit 166.-1-1

SPECIAL DISTRICTS

FIRE:	FD110	Franklin FD
SCHOOL:	125401	Walton School
	123201	Franklin School

LEGEND

PROPERTY LINE
ORIGINAL LOT LINE
RAILROAD
STREAM OR DITCH
ROAD OR RAILWAY BNDY
COUNTY LINE
TOWN LINE
VILLAGE LINE
BLOCK LIMIT
GREAT LOT LINE
SCHOOL DISTRICT LINE — SGH
AGRICULTURAL DISTRICT — AGR
FIRE DISTRICT LINE — FD
DENOTES COMMON OWNER — 1
TAX MAP BLOCK NUMBER — 9
TAX MAP PARCEL NUMBER — 76.00-1-11
FILED PLAN LOT NUMBER — 14
GREAT LOT NUMBER — 9
CALCULATED ACREAGE — 75ACc
DEED ACREAGE — 175 AC
SCALED DIMENSION — 223' (S)
DEED DIMENSION — 173.2'
COORDINATE LOCATOR — 12345

NORTH
COORDINATES BASED ON
NEW YORK STATE PLANE COORDINATE SYSTEM
EASTERN ZONE NAD 83

143.000	144.000	145.000
165.000		167.000

SHEET INDEX

TAX MAP **166.000**

TOWN OF FRANKLIN

DELAWARE COUNTY, NEW YORK

0 200 400 800 Feet
scale: 1 inch = 400 feet

DATE PRINTED: May 29, 2025

THIS DOCUMENT PREPARED FOR TAX PURPOSES ONLY